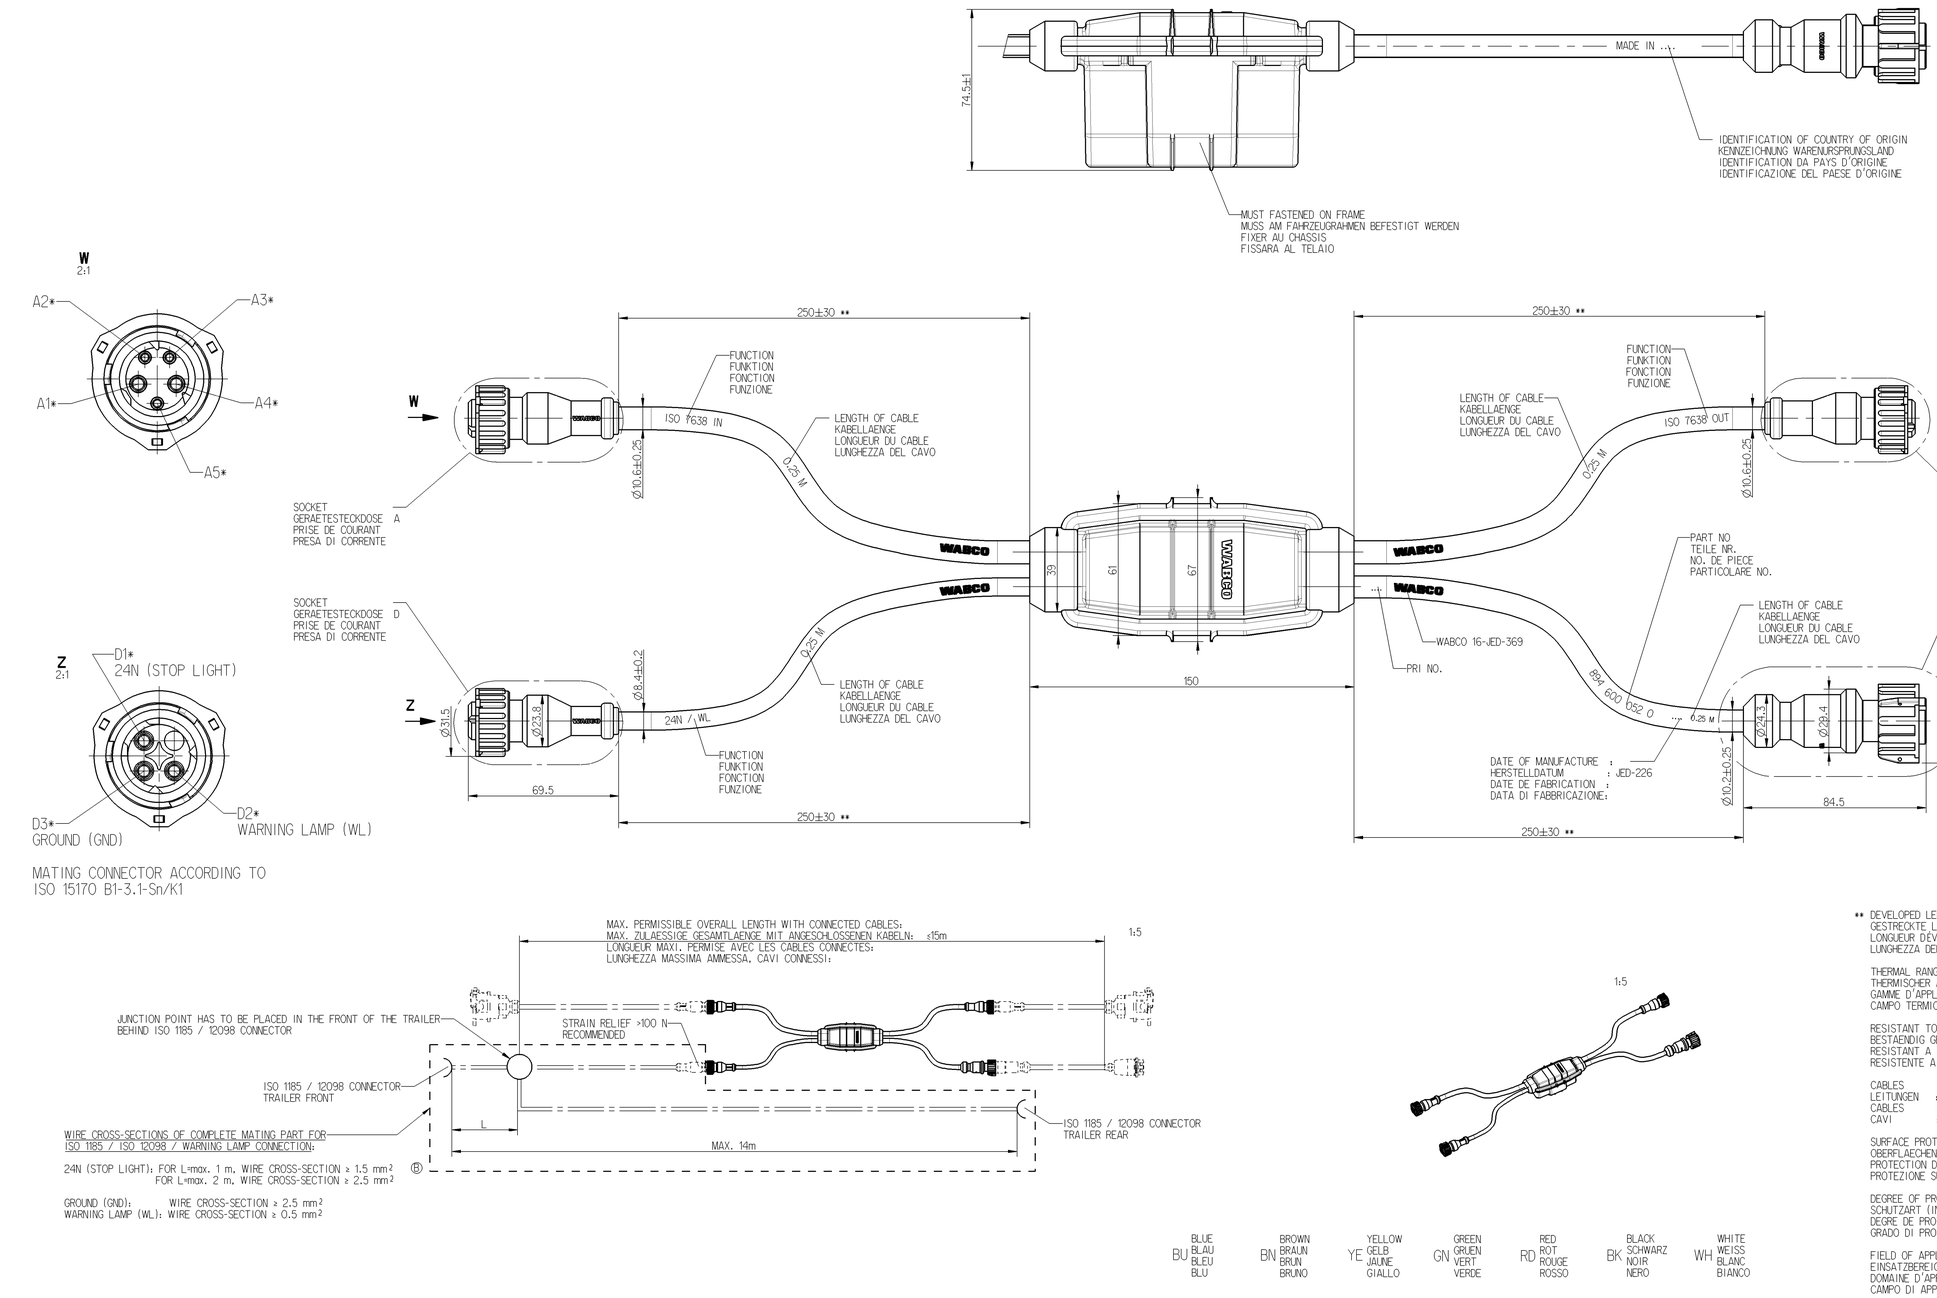

MATING CONNECTOR ACCORDING TO
ISO 15170 B1-3.1-Sn/K1

WIRE CROSS-SECTIONS OF COMPLETE MATING PART FOR
ISO 1185 / ISO 12098 / WARNING LAMP CONNECTION:

24N (STOP LIGHT): FOR L=max. 1 m, WIRE CROSS-SECTION ≥ 1.5 mm²
FOR L=max. 2 m, WIRE CROSS-SECTION ≥ 2.5 mm²

GROUND (GND): WIRE CROSS-SECTION ≥ 2.5 mm²
WARNING LAMP (WL): WIRE CROSS-SECTION ≥ 0.5 mm²

** DEVELOPED LENGTH
GESTRECKTE LAENGE
LONGUEUR DEVELOPPEE
LUNGHEZZA DELLO SVILUPPO

THERMAL RANGE OF APPLICATION :
THERMISCHER ANWENDUNGSBEREICH: -40°C....+80°C
GAMME D'APPLICATION THERMIQUE:
CAMPO TERMICO D'APPLICAZIONE :

RESISTANT TO : AIR,WATER,MINERAL OIL,PETROL,DIESELOIL,SALTSPRAY
BESTAENDIG GEGEN: LUFT,WASSER,MINERALOEL,BENZIN,DIESELOEL,SALZSPRUEHNEBEL
RESISTANT A : AIR,EAU,HUILE MINERALE,ESSENCE,GASOIL,BROUILLARD SALIN
RESISTENTE A : ARIA,AQUA,OLIO MINERALE,BENZINA,GASOLIO,NEBBIA SALINA

CABLES :
LEITUNGEN : PUR
CABLES :
CAVI :

SURFACE PROTECTION :
OBERFLAECHENSCHUTZ : * Sn
PROTECTION DE SURFACE:
PROTEZIONE SUPERFICI :

DEGREE OF PROTECTION (IN CONNECTION WITH PLUG) : A, B, C, D:
SCHUTZART (IN VERBINDUNG MIT STECKER) : IP 6K7 / IP 6K9K
DEGRE DE PROTECTION (DANS CONNECTION AVEC FICHE): ISO 20653
GRADO DI PROTEZIONE (IN RELAZIONE CON SPINA) :

FIELD OF APPLICATION : TRAILER
EINSATZBEREICH : ANHAENGER
DOMAINE D'APPLICATION: REMORQUE
CAMPO DI APPLICAZIONE: RIMORCHIO

INSTALLATION INSTRUCTIONS FOR CABLES TO BE OBSERVED. SEE DOCUMENT :
EINBAUHINWEISE FUER KABEL SIND ZU BEACHTEN. SIEHE DOKUMENT : 449 000 000 0 / 011
IL FAUT OBSERVER LES INDICATIONS POUR L'INSTALLATION DES CABLES. VOIR DOCUMENT :
SONO DA OSSERVARE GLI INDICAZIONI DI MONTAGGIO DEI CAVI. VEDERE DOCUMENTO :

BU	BLUE BLAU BLEU BLU	
BN	BROWN BRAUN BRUN BRUNO	
YE	YELLOW GELB JAUNE GIALLO	
GN	GREEN GRUEN VERT VERDE	
RD	RED ROT ROUGE ROSSO	
BK	BLACK SCHWARZ NOIR NERO	
WH	WHITE WEISS BLANC BIANCO	

| CHAMBER IN:
KAMMER IN:
CHAMBRE EN:
CAMERA IN: | CABLE
KABEL
CABLE
CAVO

CROSS SECTION
QUERSCHNITT
SECTION DE TRANSVERSALE
SEZIONE TRANSVERSAL | WIRE COLOUR
ADER FARBE
FIL COLEURE
FILO COLORE | | WIRE COLOUR
ADER FARBE
FIL COLEURE
FILO COLORE | CABLE
KABEL
CABLE
CAVO

CROSS SECTION
QUERSCHNITT
SECTION DE TRANSVERSALE
SEZIONE TRANSVERSAL | CHAMBER IN:
KAMMER IN:
CHAMBRE EN:
CAMERA IN: